




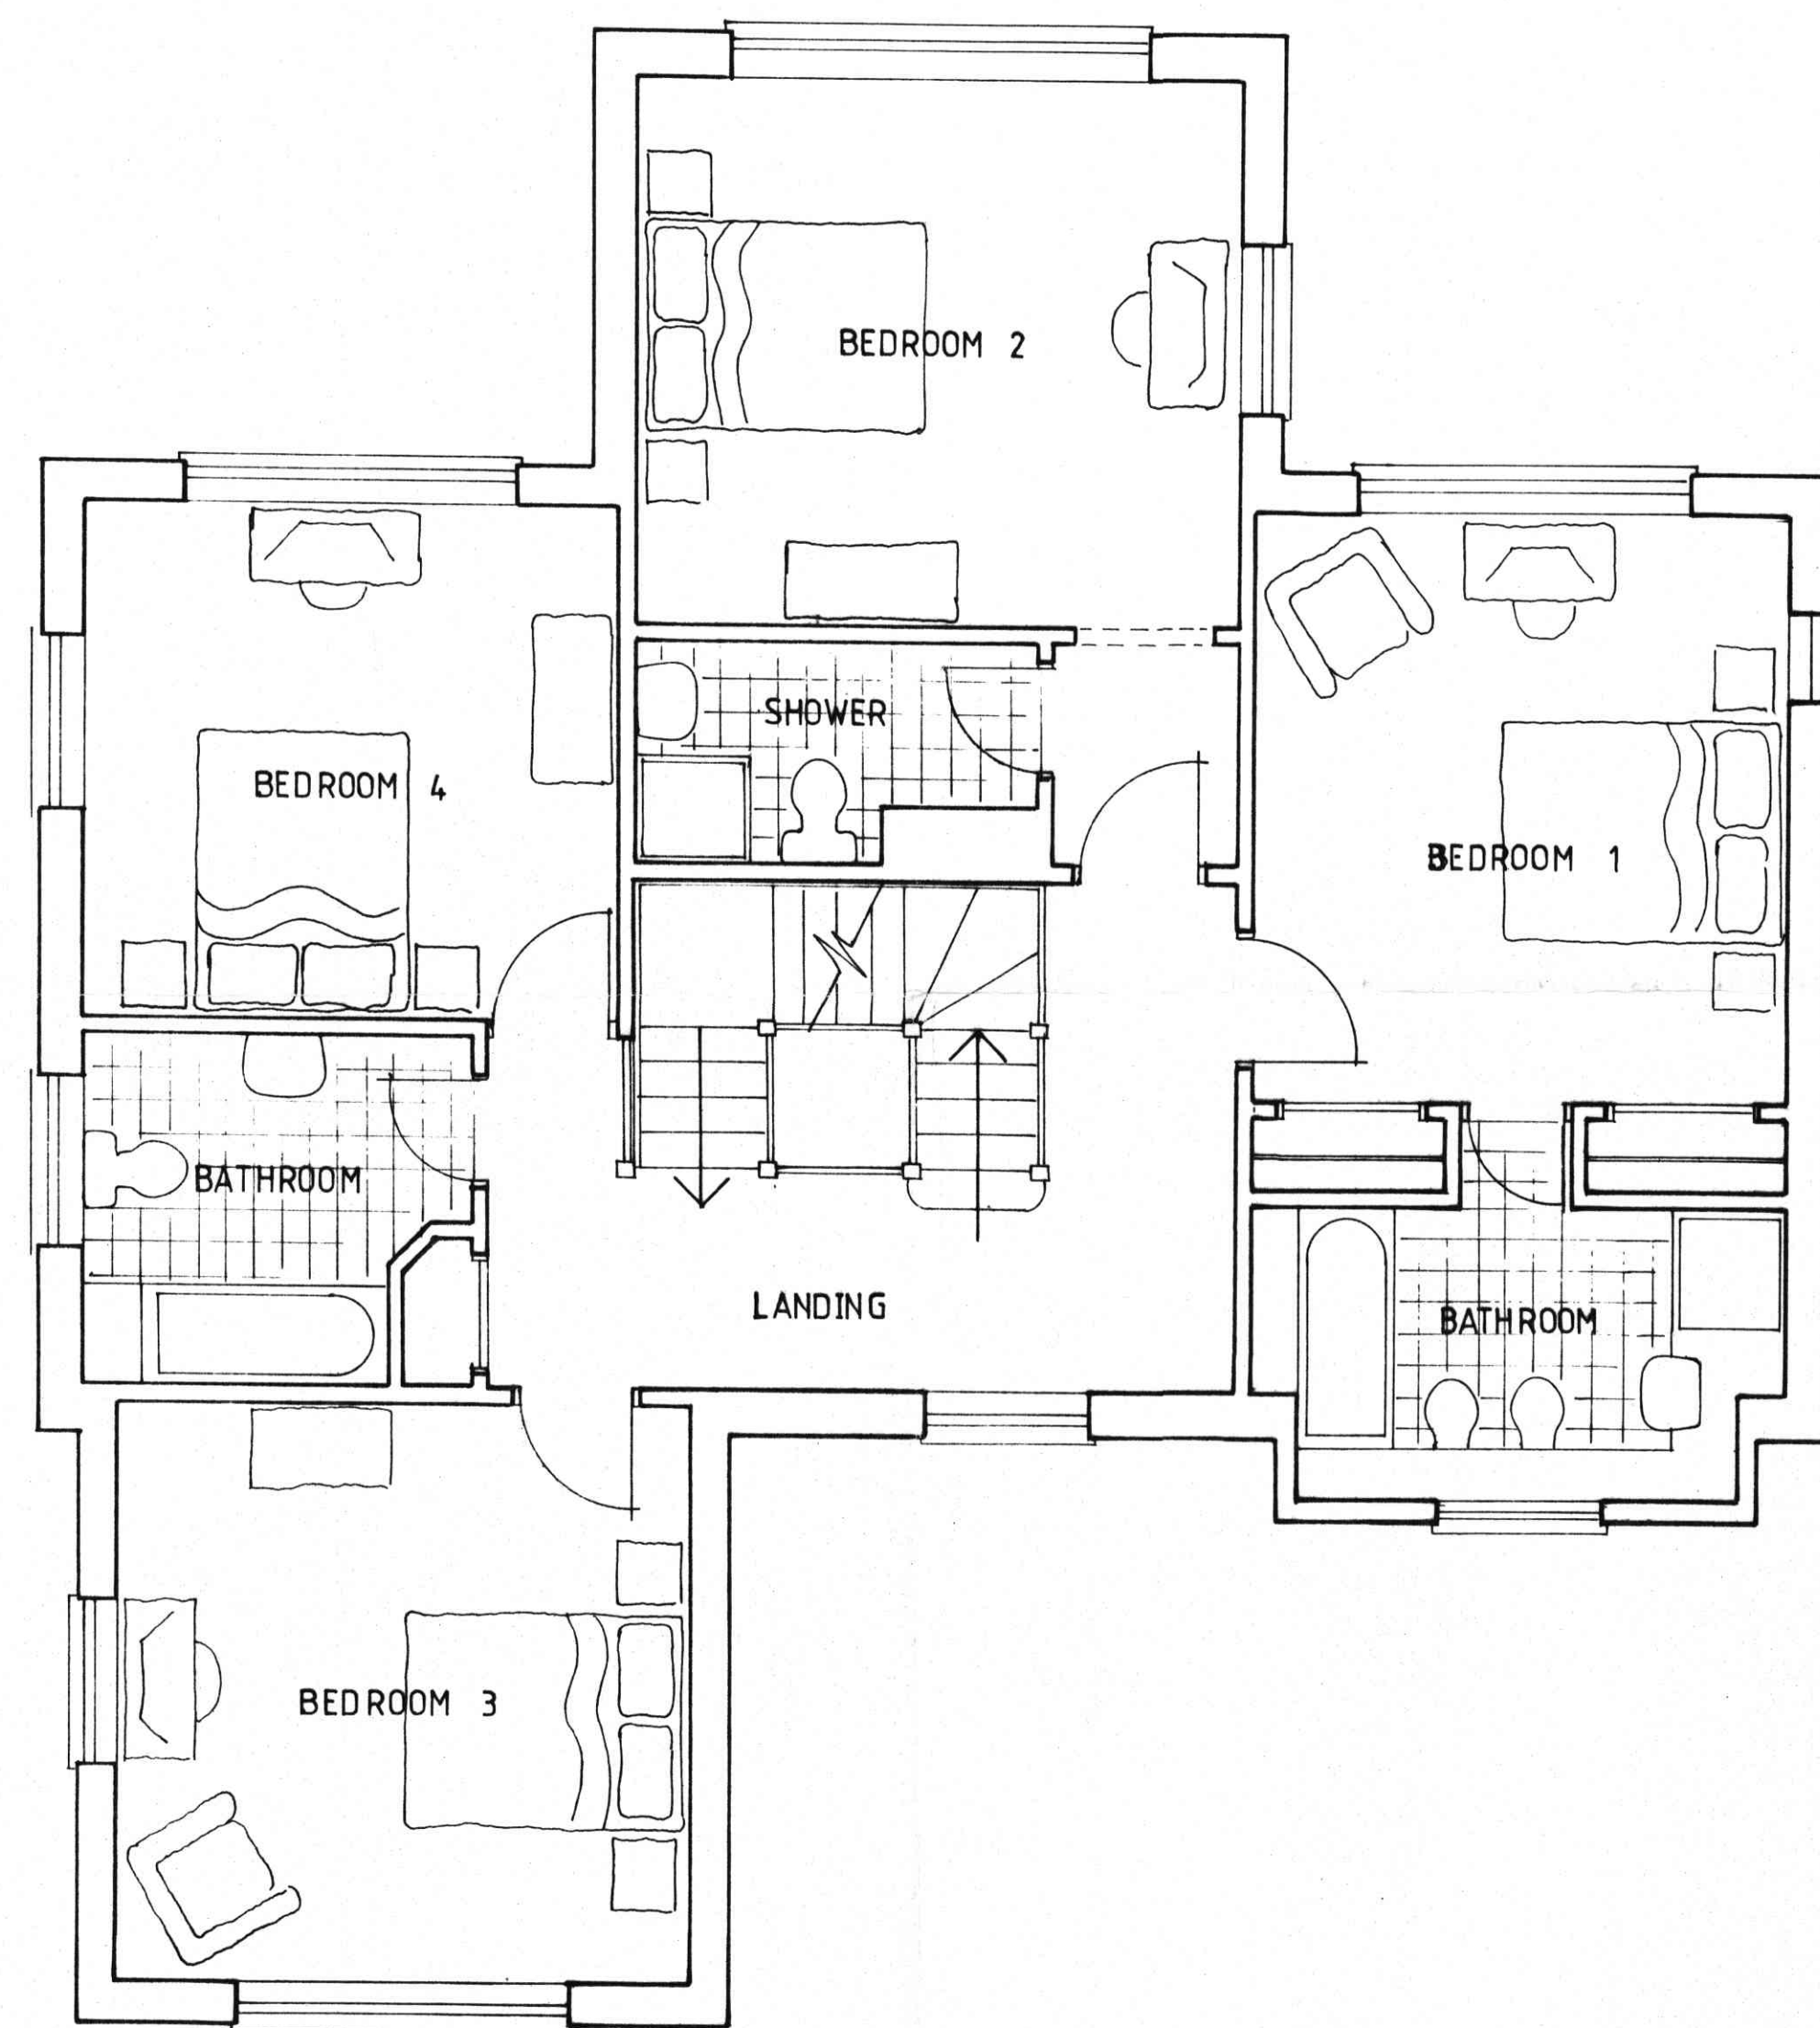

FIRST FLOOR PLAN

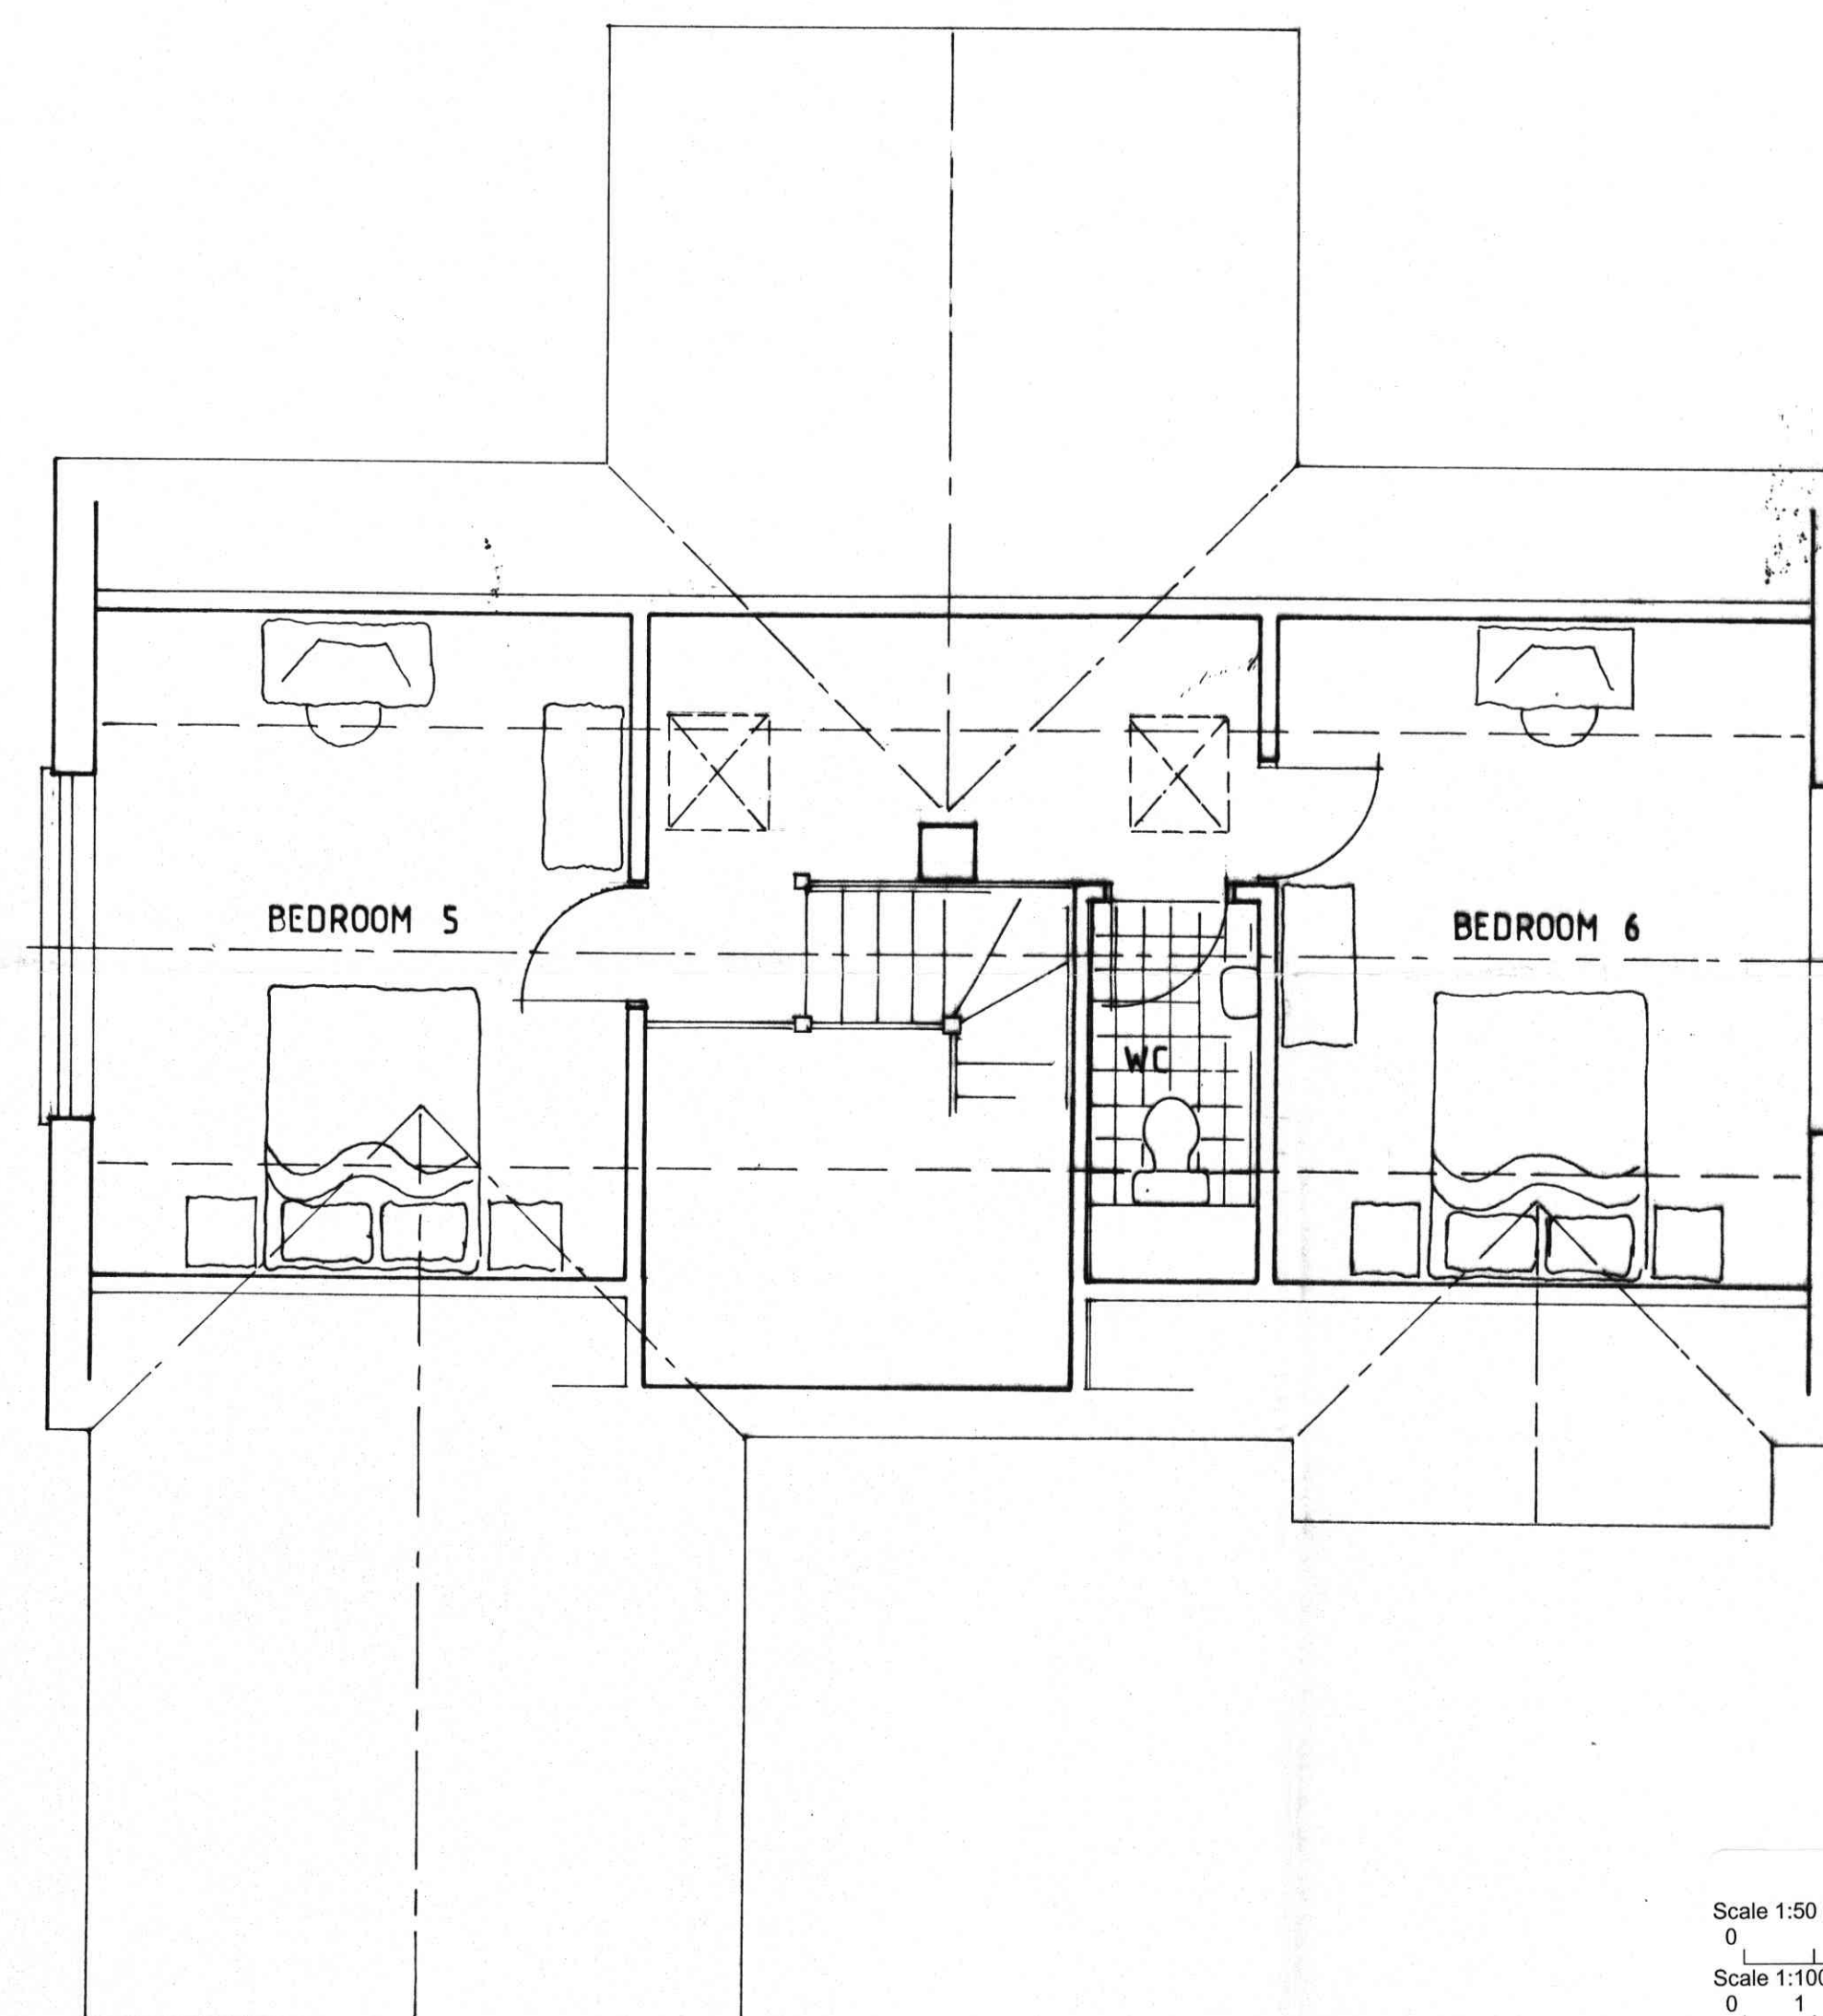

ATTIC FLOOR PLAN

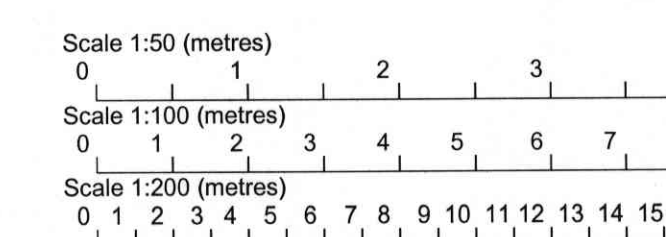

20100629

BROADLAND COUNCIL
26 APR 2010
PLANNING CONTROL

13

 HALE ALLEN JONES	Consulting Structural Civil & Highway Engineers Planning Supervisors	Client / Project	Drawing	© This drawing is prepared for use only in conjunction with the works associated with this scheme and the client to which it refers. The entire Copyright remains the property of HALE ALLEN JONES and may not be used wholly or in part without written permission. Use for any other reason will constitute a breach of copyright.	Scale 1:50	Date April 2010		
	8 Chalk Hill House 19 Rosary Road Norwich Norfolk NR1 1SZ Telephone: 01603 664499 Facsimile: 01603 618476 Email: mail@haleallenjones.co.uk	Fairmount Developments / New Dwellings,	PLOT 4	ATTIC AND FIRST FLOOR PLAN	Filename	Drawn By BJJ		
		Land Adjoining 13 Station New Road, Brundall			Directory	Checked By BJJ		
					Drawing No.	7034/112		
							Rev.	Date